STONE VENEER DETAIL
(TOP OF WALL)

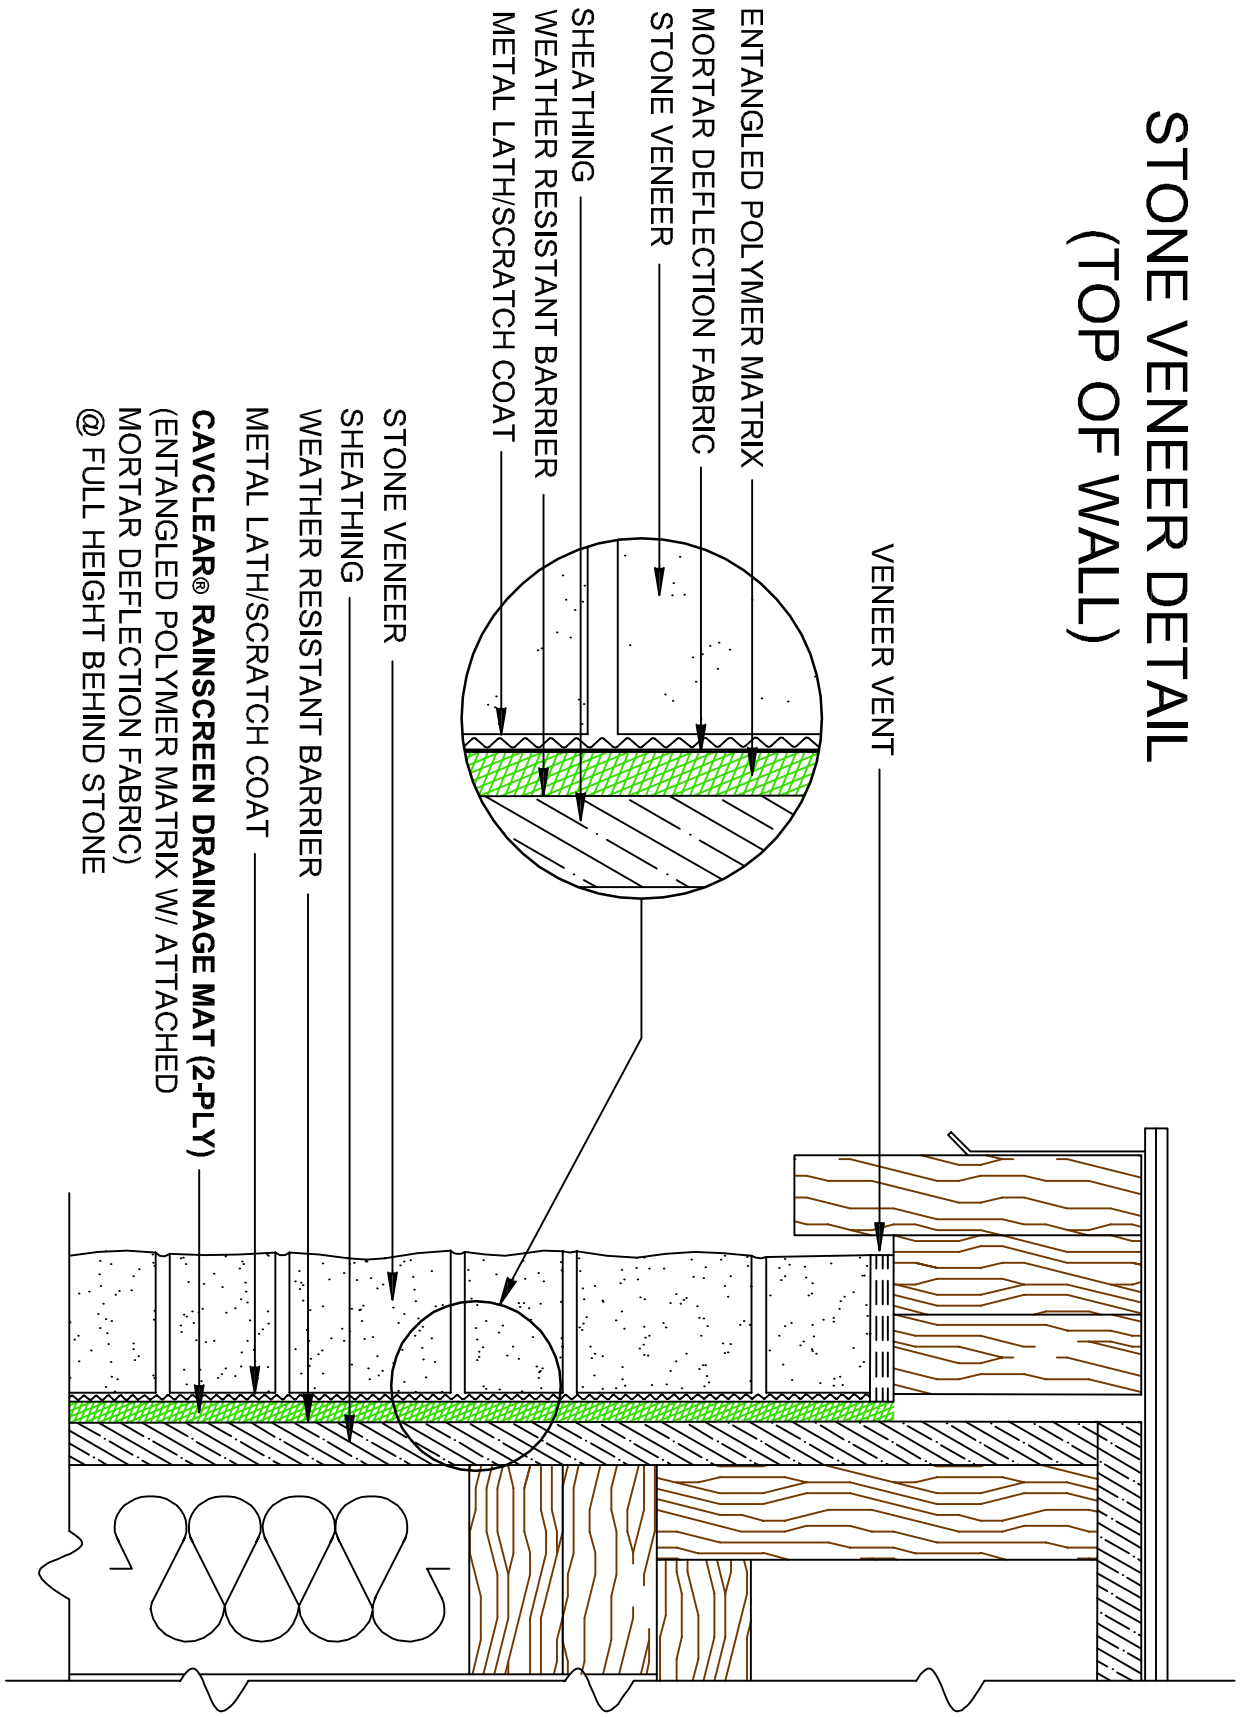

ARCHOVATIONS
CavClear®
take it to the top
701 Second Street - Hudson WI 54016
p: 715-381-5773 w: www.cavclear.com

NOTE: CavClear® Rainscreen Drainage Mat (Green) should be installed facing the weather resistant barrier, with the mortar deflection fabric against the metal lath fabric (facing the exterior wall).

The details and graphics as displayed here are for the express purpose of illustratring basic wall design concepts incorporating CavClear® brand products.